Elephant Plasterboard
STRENGTH WITH STYLE

Fire Rated Systems

Floor/Ceilings - Suspended Grid

Floor/Ceiling to Timber wall Junction

Date: April 2021

Scale: 1:5

System: E1SC

Reference: **402**

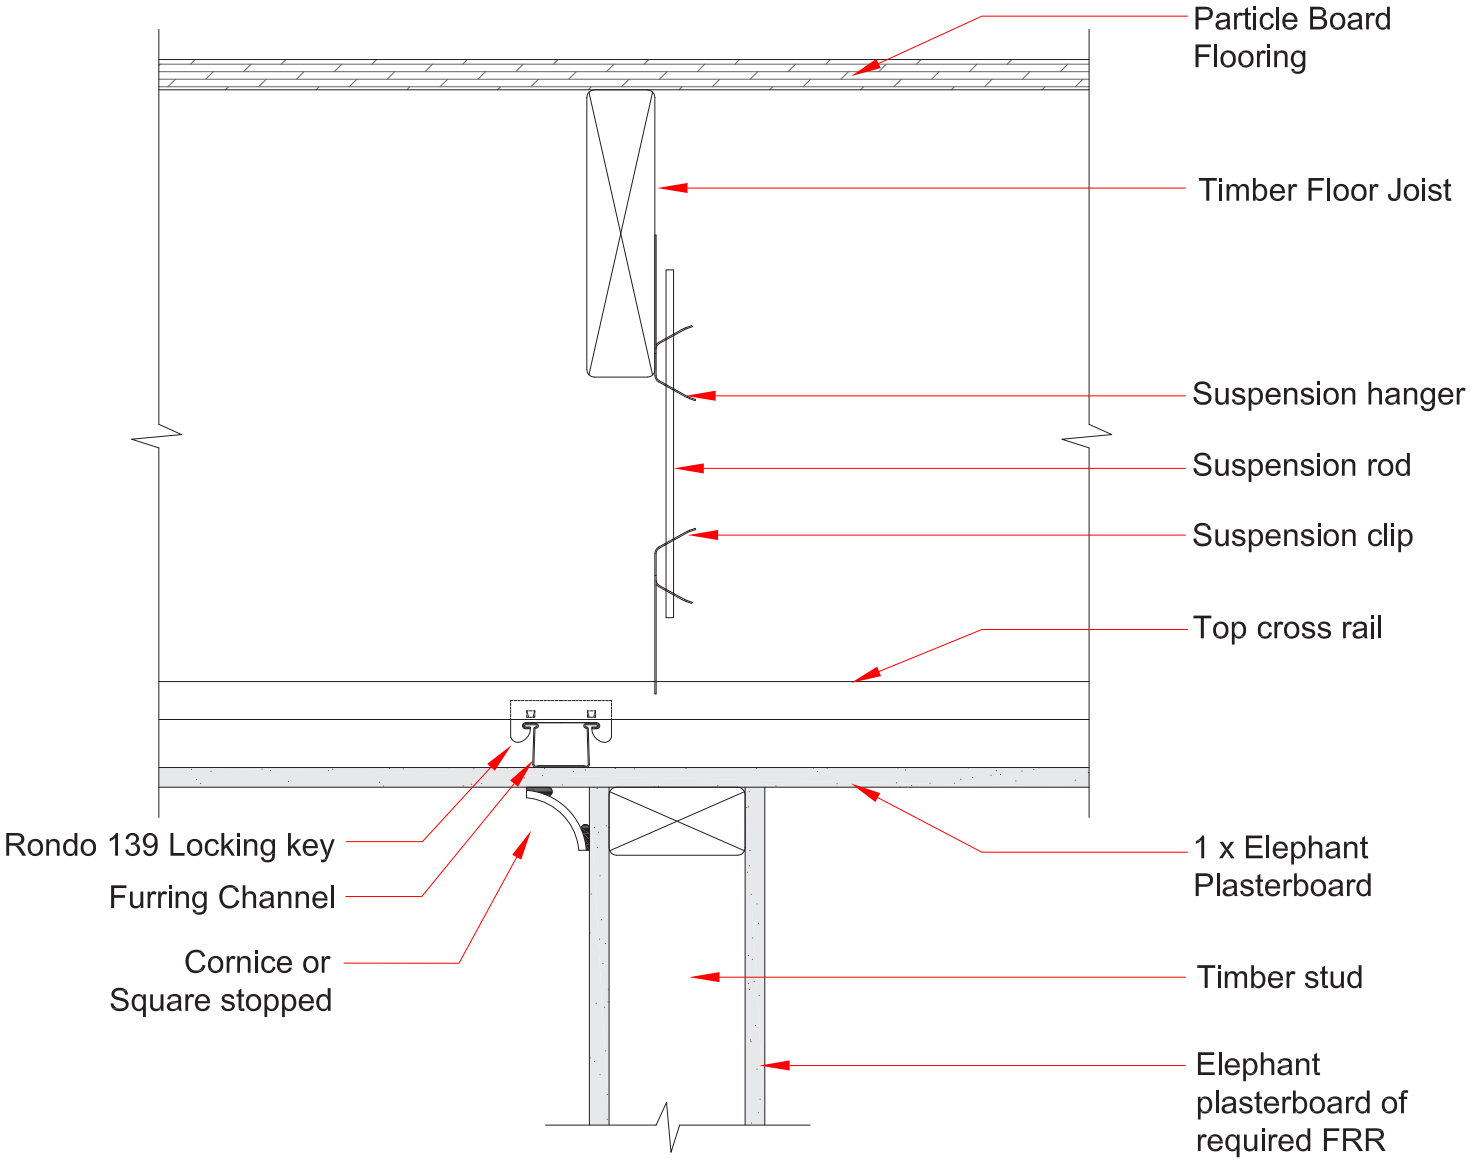

Check all on site dimensions before installation and construction.

© Copyright 2021 Elephant Plasterboard (NZ) Ltd